SHEET 5

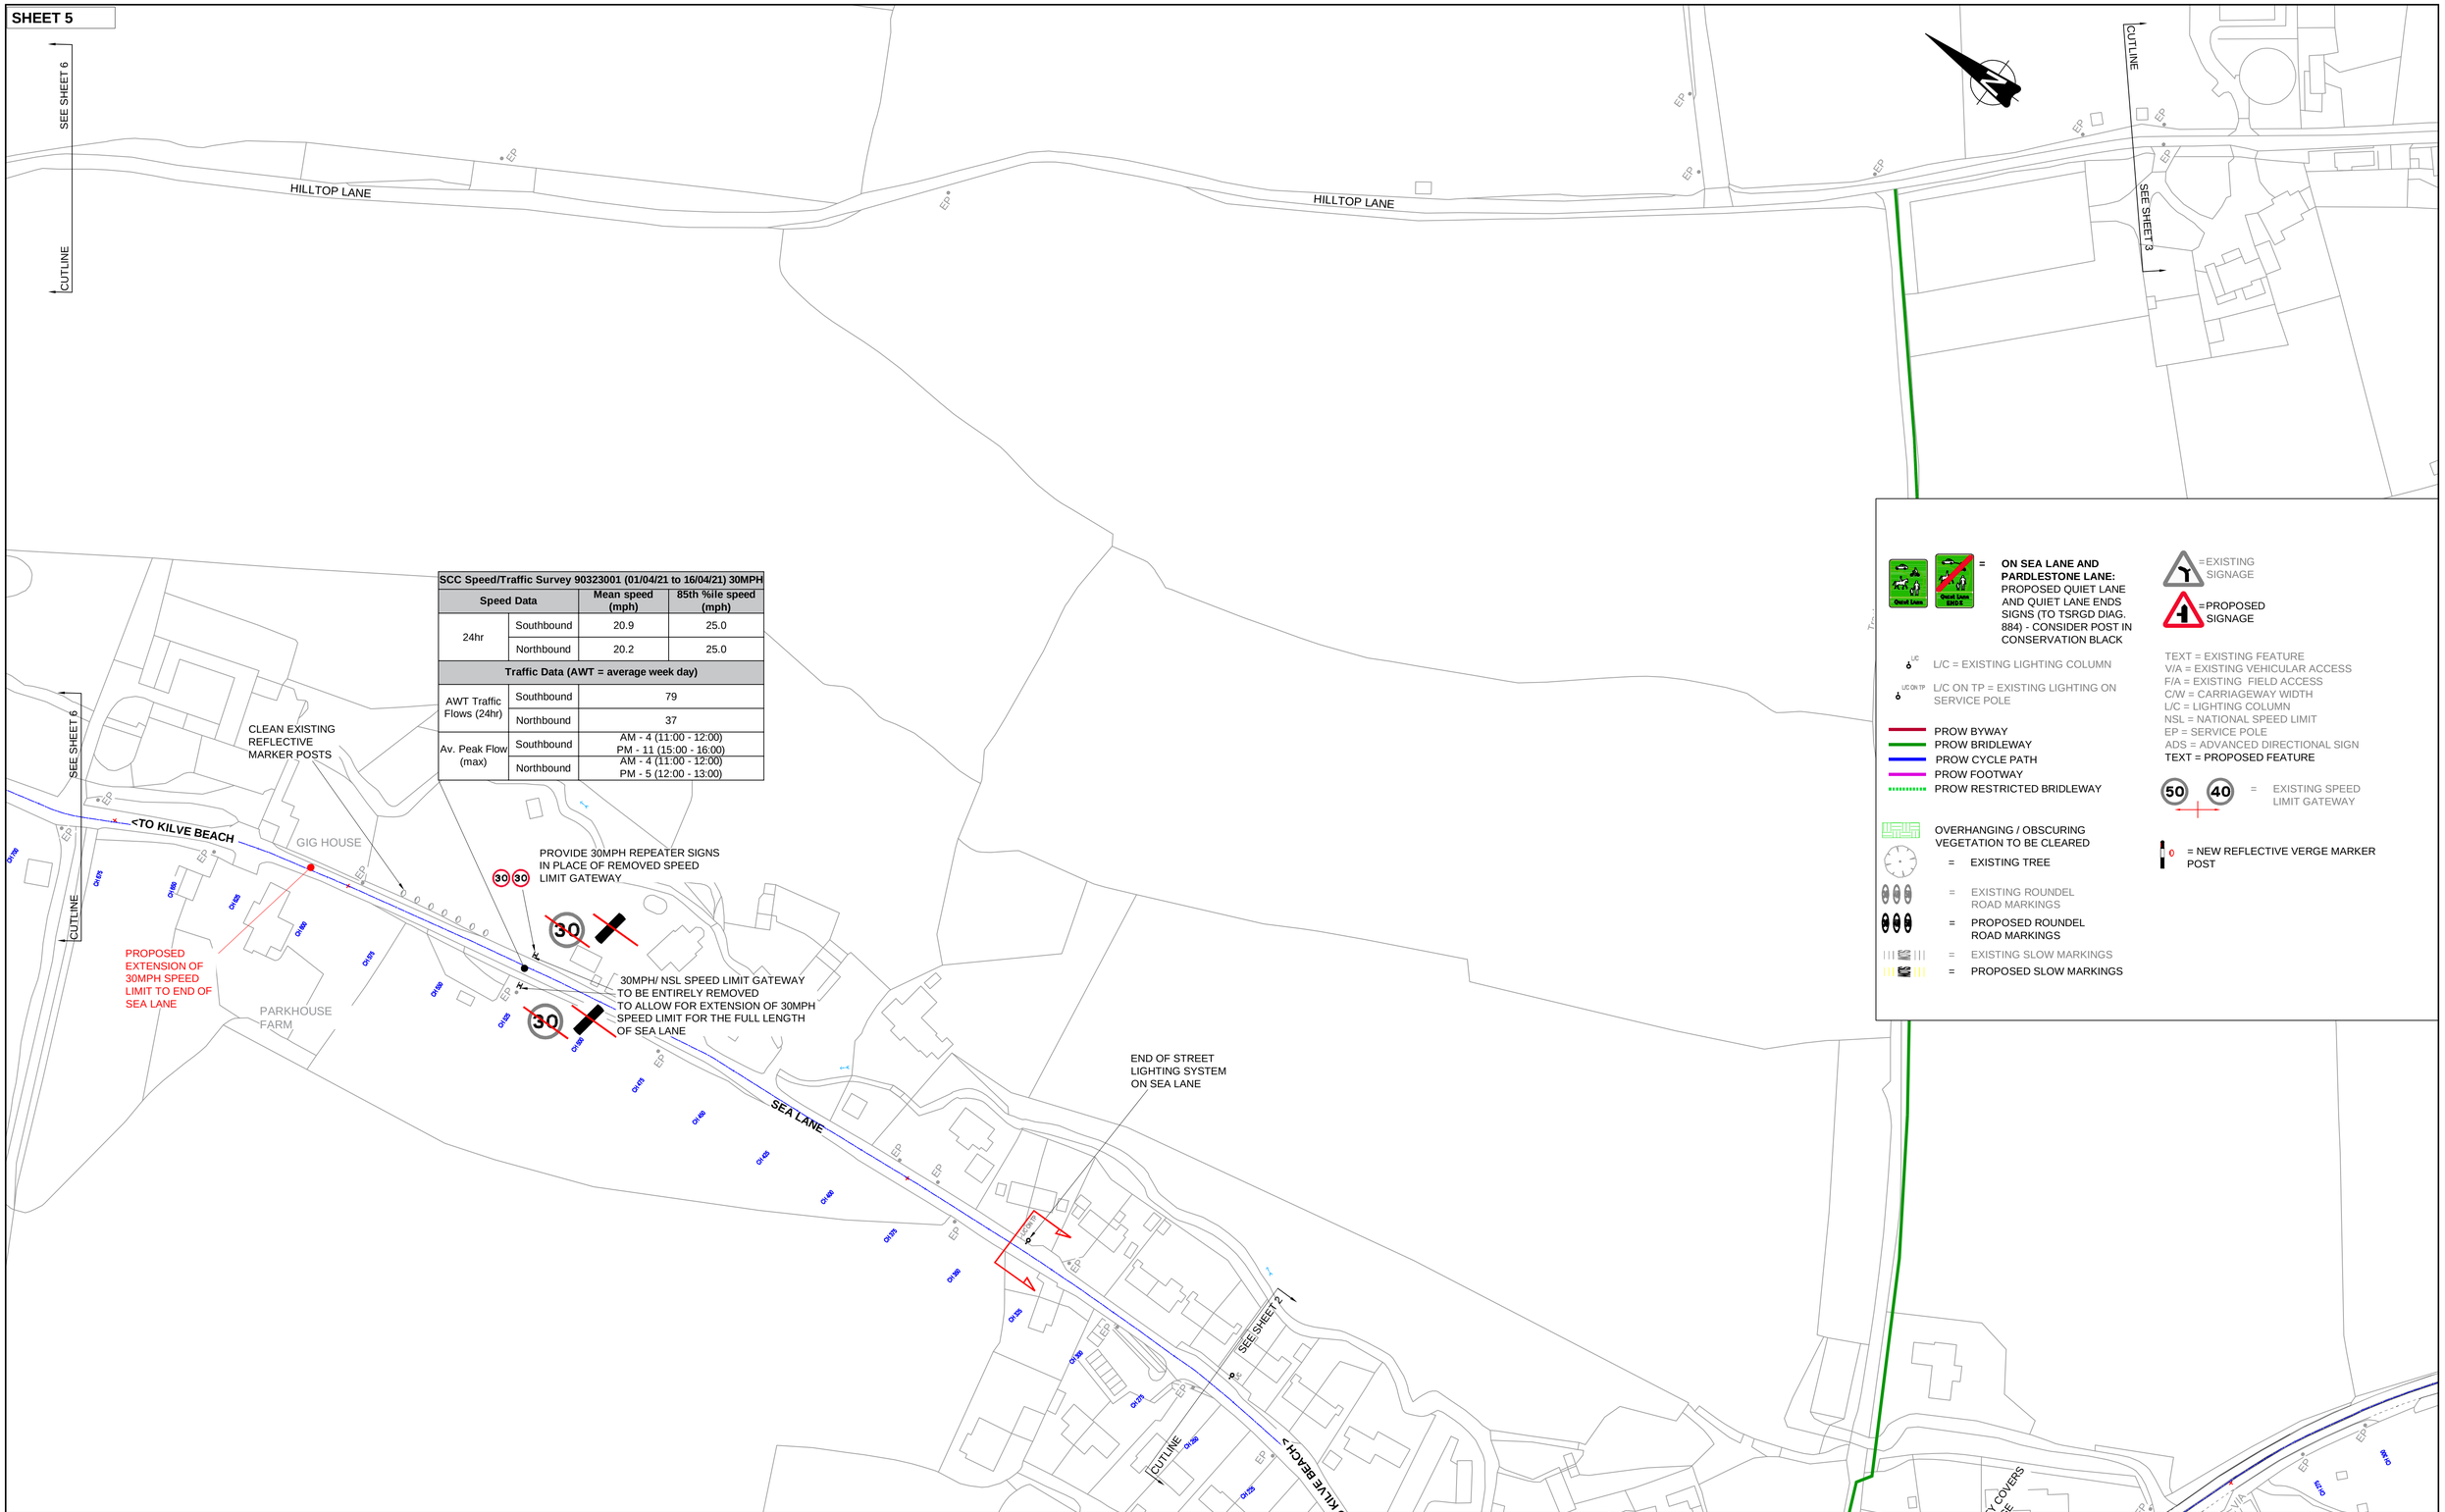


| SCC Speed/Traffic Survey 90323001 (01/04/21 to 16/04/21) 30MPH | | | |
|---|---|---|---|
| Speed Data | | Mean speed (mph) | 85th %ile speed (mph) |
| 24hr | Southbound | 20.9 | 25.0 |
| | Northbound | 20.2 | 25.0 |
| Traffic Data (AWT = average week day) | | | |
| AWT Traffic Flows (24hr) | Southbound | 79 | |
| | Northbound | 37 | |
| Av. Peak Flow (max) | Southbound | AM - 4 (11:00 - 12:00)<br>PM - 11 (15:00 - 16:00) | |
| | Northbound | AM - 4 (11:00 - 12:00)<br>PM - 5 (12:00 - 13:00) | |

| Rev | Description | By | Date | Chk'd | Auth |
|---|---|---|---|---|---|
| - | FIRST ISSUE TO SOMERSET COUNCIL | SG/BH | 05/23 | MY | SW |
| - | - | - | - | - | - |
| - | - | - | - | - | - |
© Crown Copyright and database right (2017). Ordnance Survey 100038382

0 10 Millimetres 100

County Hall
The Crescent
Taunton Somerset
TA1 4DY UK

T+ 44 (0) 1823 281 190 F+ 44 (0) 1823 281 190
wsp.com

Somerset Council ©
County Hall
Taunton
Somerset
TA1 4DY

TEL: (0300) 123 2224
www.somerset.gov.uk

Client
SOMERSET COUNCIL

Project
KILVE TRAFFIC CALMING SAFETY IMPROVEMENTS

Title
GENERAL ARRANGEMENT SHEET 5 OF 8

File Name: 70096034-100-00 to 100-09 Rev -

| Original Scale | Page Size | Drawn | Checked | Authorised | Status |
|---|---|---|---|---|---|
| 1:1000 | A1 | SG/BH<br>Date 05/23 | MY<br>Date 05/23 | SW<br>Date 05/23 | F |

Drawing Number 70096034-100-05

Rev -

Plot Date: Jul 24, 2023 - 6:50am

Filepath: \\UK.WSPGROUP.COM\CENTRAL DATA\PROJECTS\70023XX\70023780 - A30 ROUNDHAMIE MODELS AND DRAWINGS\HIGHWAYS\WIP\ACAD\WORKING DRAWINGS